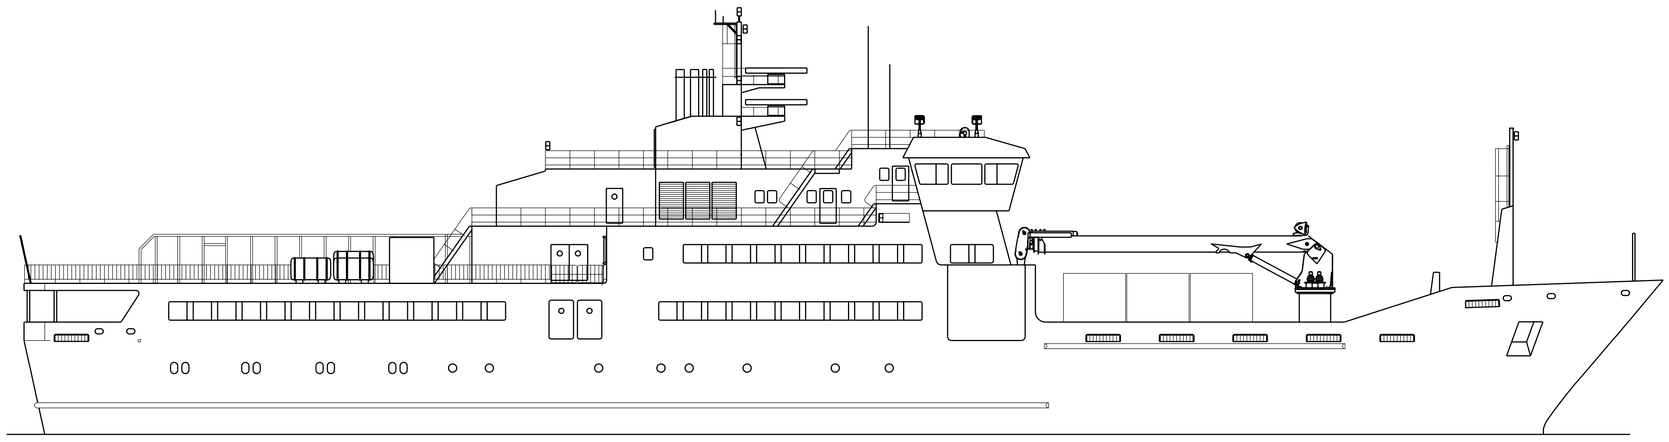

OUTBOARD PROFILE

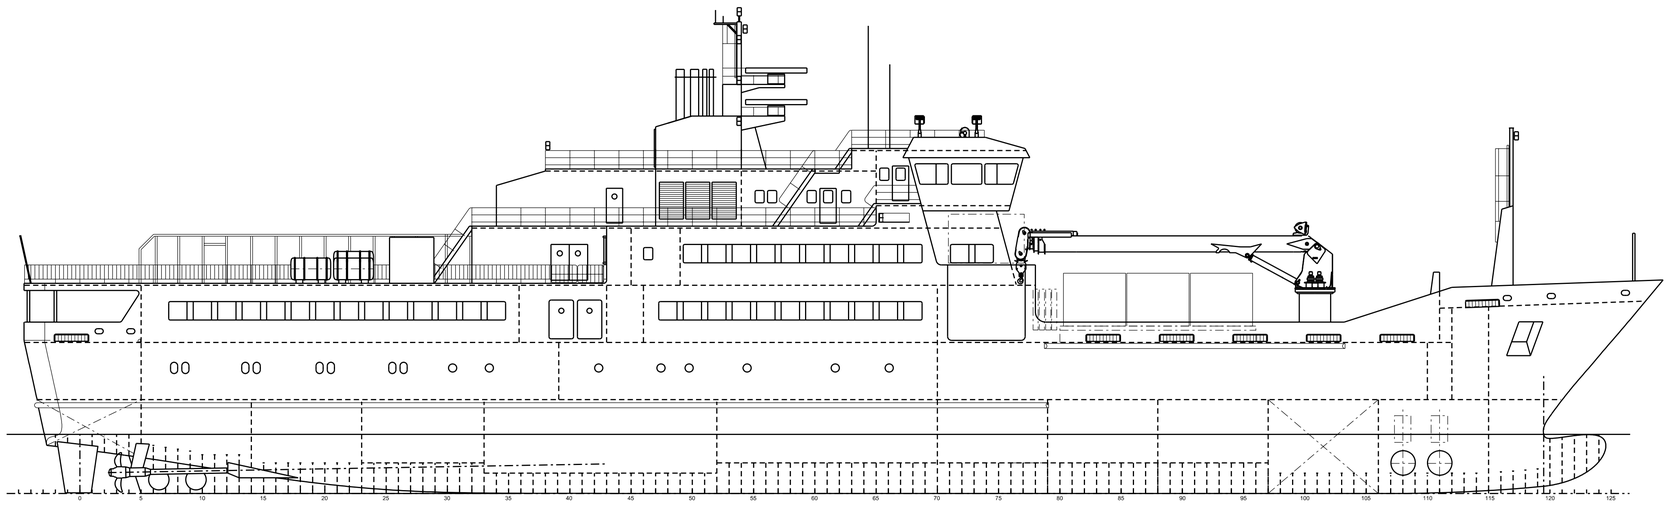

PROFILE

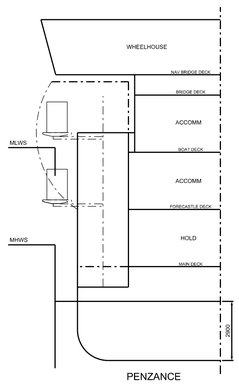

PENZANCE

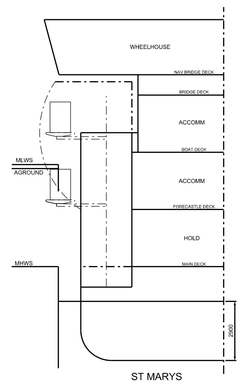

ST MARYS

SECTION IWO PALLET HOIST

SKETCH ONLY

GA CONCEPT C

PRELIMINARY

PRINCIPAL PARTICULARS

LENGTH OA	79.00M APPROX
LENGTH WL	73.40M
LENGTH BP	71.70M
BREADTH MLD	14.00M
DEPTH TO MAIN DECK	4.60M
DEPTH TO FORECASTLE DECK	7.40M
DESIGN DRAFT	2.90M

REV.	DATE	BY	DESCRIPTION	CHKD.	APP'D
C	22.03.07	TPW	CONCEPT C		
B	22.03.07	TPW	CONCEPT B		
A					

BURNESS, CORLETT & PARTNERS
The Maritime Consultants
SOUTHAMPTON LONDON ISLE OF MAN SYDNEY SINGAPORE
Tel. 0044 (0) 23 8033 9449 Fax 0044 (0) 23 8033 9440 E-mail gen@bcp-intmaritime.com www.bcp-intmaritime.com

PROJECT	TITLE
IOS VESSEL	CONCEPT GENERAL ARRANGEMENT

REF. No.	DRAWING No.	SHEET No.	REV	SCALE	DRAWN	TPW	03.07
BCP/JI/8083/01	8083/01/001/2	1 OF 2	C	1:100	CHECKED		
					APPROVED		

This drawing is the exclusive intellectual and legal property of BURNESS CORLETT & PARTNERS LTD, and may not copied, nor communicated to any third party without written consent.

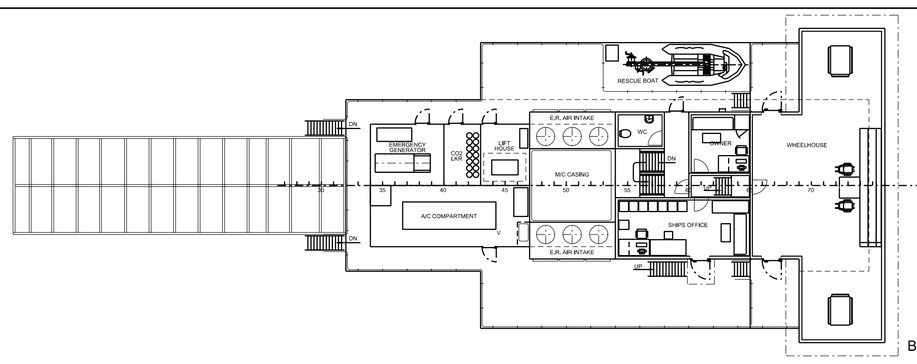

BRIDGE DECK

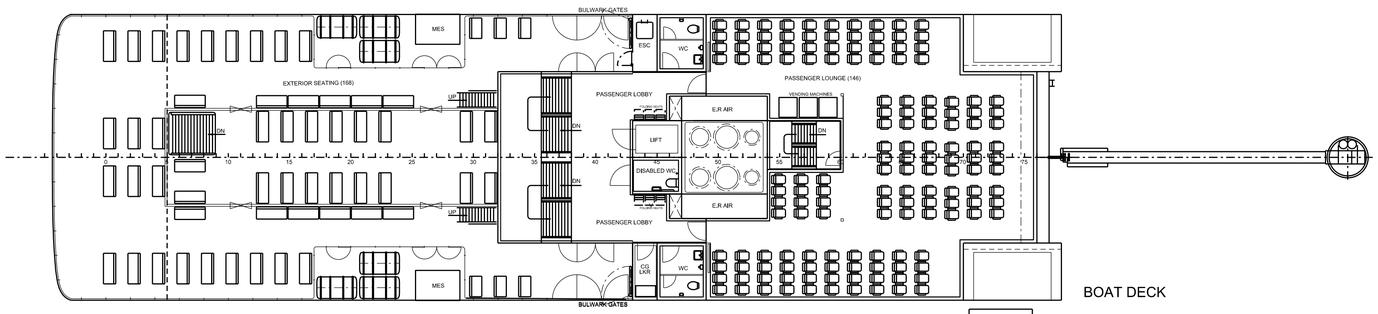

BOAT DECK

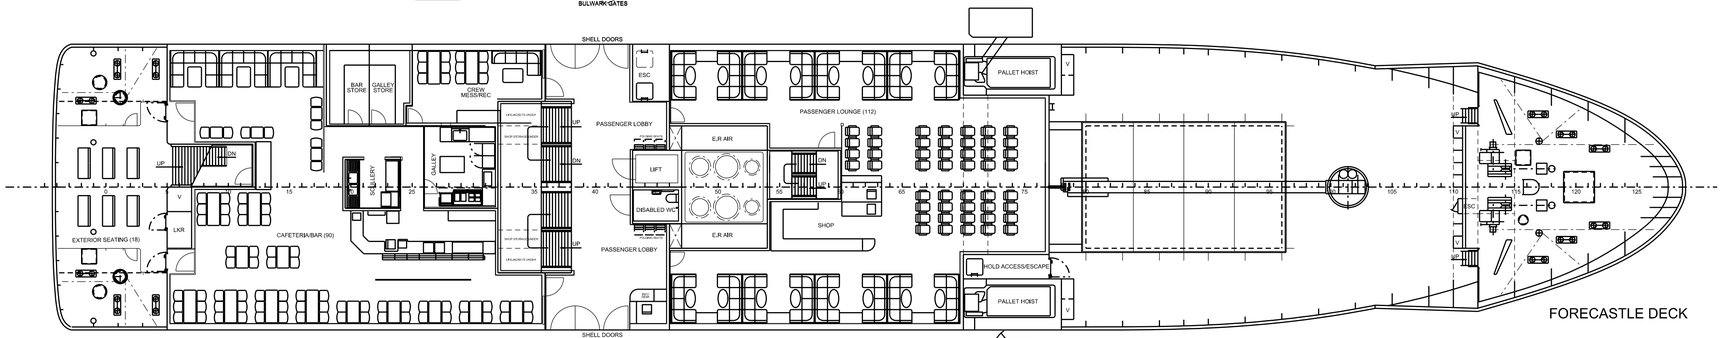

FORECASTLE DECK

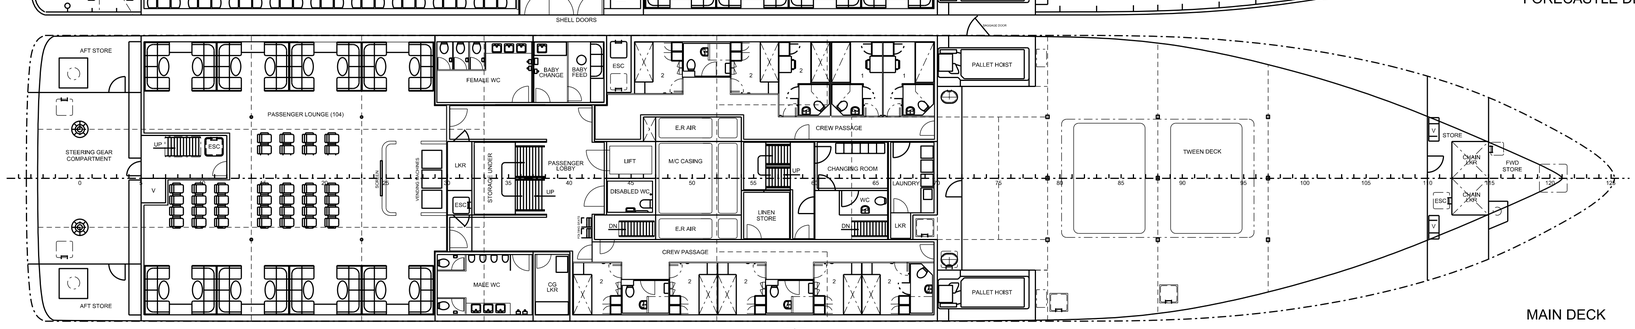

MAIN DECK

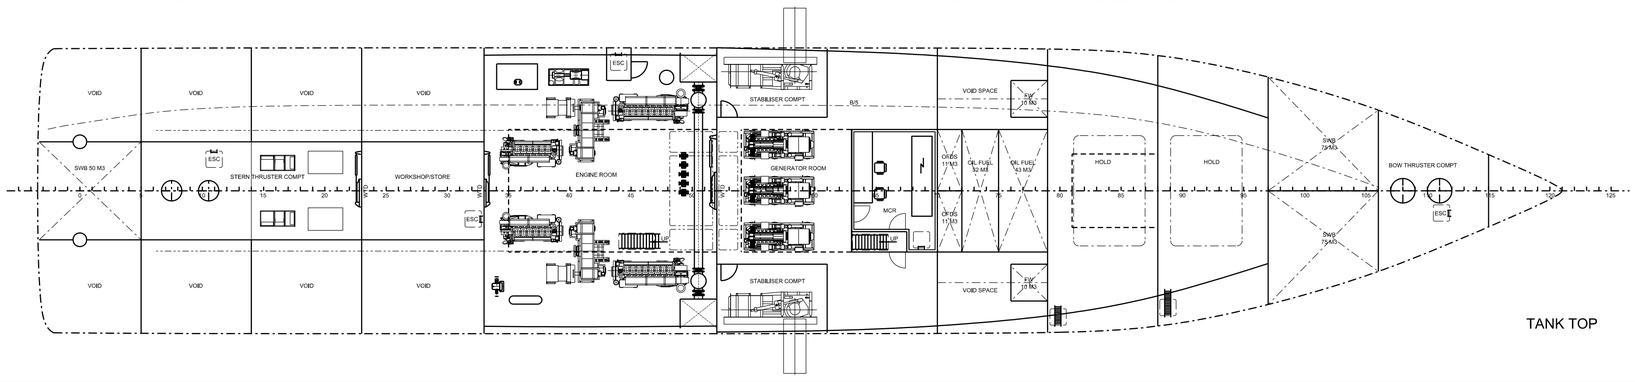

TANK TOP

GA CONCEPT C

PRELIMINARY

PRINCIPAL PARTICULARS

LENGTH OA	79.00M APPROX
LENGTH WL	73.40M
LENGTH BP	71.70M
BREADTH MLD	14.00M
DEPTH TO MAIN DECK	4.60M
DEPTH TO FORECASTLE DECK	7.40M
DESIGN DRAFT	2.90M

REV.	DATE	BY	DESCRIPTION	CHKD.	APP'D
C	22.03.07	TPW	CONCEPT C		
B	22.03.07	TPW	CONCEPT B		
A					

BURNESS, CORLETT & PARTNERS
The Maritime Consultants
SOUTHAMPTON LONDON ISLE OF MAN SYDNEY SINGAPORE
Tel. 0044 (0) 23 8033 9449 Fax 0044 (0) 23 8033 9440 E-mail gen@bcp-intmaritime.com www.bcp-intmaritime.com

PROJECT	TITLE
IOS VESSEL	CONCEPT GENERAL ARRANGEMENT

REF. No.	DRAWING No.	SHEET No.	REV	SCALE	DRAWN	TPW	03.07
BCP/JI/8083/01	8083/01/001/2	2 OF 2	C	1:100	CHECKED		
					APPROVED		

This drawing is the exclusive intellectual and legal property of BURNESS CORLETT & PARTNERS LTD, and may not copied, nor communicated to any third party without written consent.